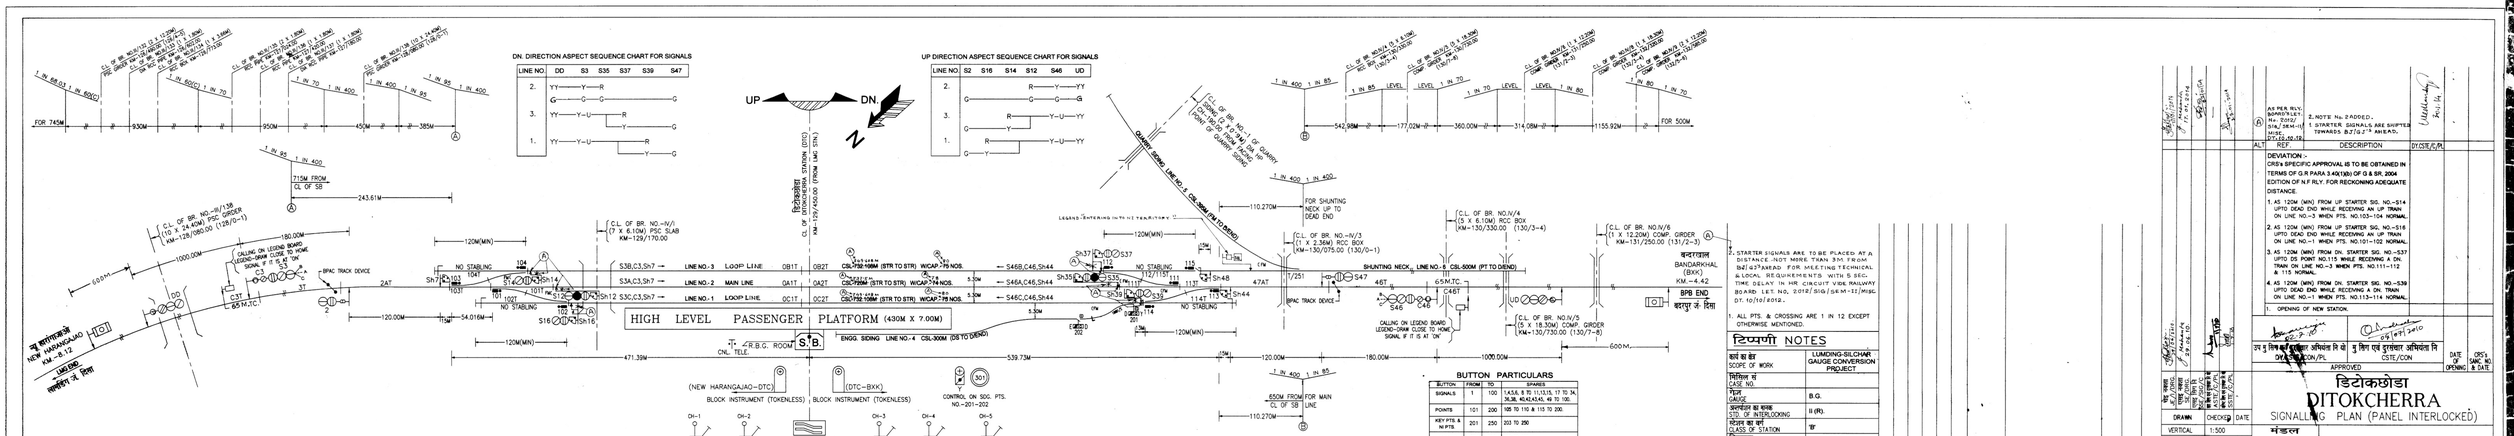

BUTTON PARTICULARS

BUTTON	FROM	TO	SPARES
SIGNALS	1	100	1-4,5A, 8, 9, 11,13,15, 17 TO 34, 36,38, 40,42,43,45, 49 TO 100.
POINTS	101	200	105 TO 110 & 115 TO 200.
KEY PTS. & N PTS	201	250	203 TO 250
T-POINTS	251	300	252 TO 300
GATE & POINT CONTROL	301	350	302 TO 350
CH CONTROL	CH1	CH20	CH6 TO CH20

टिप्पणी NOTES

1. ALL PTS. & CROSSING ARE 1 IN 12 EXCEPT OTHERWISE MENTIONED.
2. STARTER SIGNALS ARE TO BE PLACED AT A DISTANCE NOT MORE THAN 3M FROM BA'43'AHEAD FOR MEETING TECHNICAL & LOCAL REQUIREMENTS WITH 5 SEC TIME DELAY IN HR CIRCUIT VIDE RAILWAY BOARD LET.NO. 2012/SIG/SIG-131/2012 DT.10/10/2012.

कार्य का क्षेत्र SCOPE OF WORK	LUMDING-SILCHAR GAUGE CONVERSION PROJECT
सिग्नेचर सं CASE NO.	
गेज GAUGE	B.G.
अन्तर्लाक का प्रकार SYS. OF INTERLOCKING	H (R).
स्टेशन का वर्ग CLASS OF STATION	'B'
विचलन DEVIATION	AS LISTED
ईसी योजना के अनुसार TO SUIT ENGG. PLAN NO.	CE/Y/43/2010
विपक्ष योजना का स्थान सं SUPERSEDES SIG. PLAN NO.	NIL

ALT.	REF.	DESCRIPTION	DY.SSE/PL
		DEVIATION - ORE's SPECIFIC APPROVAL IS TO BE OBTAINED IN TERMS OF G.R PARA 3.40(1)(b) OF G & SR, 2004 EDITION OF N.F RLY. FOR RECKONING ADEQUATE DISTANCE.	
		1. AS 120M (MN) FROM UP STARTER SIG. NO.-S14 UPTO DEAD END WHILE RECEIVING AN UP TRAIN ON LINE NO.-3 WHEN PTS. NO.103-104 NORMAL.	
		2. AS 120M (MN) FROM UP STARTER SIG. NO.-S16 UPTO DEAD END WHILE RECEIVING AN UP TRAIN ON LINE NO.-1 WHEN PTS. NO.101-102 NORMAL.	
		3. AS 120M (MN) FROM DN. STARTER SIG. NO.-S37 UPTO DS POINT NO.115 WHILE RECEIVING A ON. TRAIN ON LINE NO.-3 WHEN PTS. NO.111-112 & 115 NORMAL.	
		4. AS 120M (MN) FROM DN. STARTER SIG. NO.-S39 UPTO DEAD END WHILE RECEIVING A DN. TRAIN ON LINE NO.-1 WHEN PTS. NO.113-114 NORMAL.	
		1. OPENING OF NEW STATION.	

उप मु वि इ (सि) / डीएमएल	मु वि इ (सि) / डीएमएल	मु वि इ एवं दूरसंचार अभियन्ता वि	DATE ORS / SMC NO.
DY.SSE/SIG/DML	DY.SSE/TRD	CSTE/CON	OPENING & DATE
		APPROVED	

DRAWN	CHECKED DATE
VERTICAL 1:500	मंडल लामडिंग DIVISION LUMDING
HORIZONTAL 1:2000	DRG. NO. नक्शा सं SD (SI)4092
SCALE	

डिटोकछोड़ा DITOKCHERRA
SIGNALLING PLAN (PANEL INTERLOCKED)

पूर्वोत्तर सीमा रेलवे संकेत एवं दूरसंचार विभाग
NORTHEAST FRONTIER RAILWAY – SIGNAL AND TELECOMMUNICATION DEPARTMENT.